ORTH # 27
52309

JOB NUMBER 148-17
FIELD SURVEY DATE 08/01/17
SHEET NUMBER 1 OF 1

CURVE	DELTA ANGLE	RADIUS	ARC	CHORD	CHORD BEARING
C 1 (F)	19°20'25"	686.20'	231.63'	230.53'	N 09°22'11"E
C 2 (F)	00°36'53"	2896.47'	31.07'	31.07'	N 19°23'57"E
C 3 (F)	19°20'42"	716.20'	241.81'	240.67'	N 09°23'32"E
C 3 (R/W)	19°20'32"	716.20'	241.78'	240.63'	N 09°11'52"E

THE
THE
TH, RANGE
H 00
ST
HWEST
FEET,
EST 1172.73
PUBLIC

T OF
ONDS EAST
EST
N 34,
AST ALONG
A POINT
ST 423.62
ON OF
HWEST
GHT OF
77
H 00
THERLY
THENCE
THE
OAD
IA,
Y
ESS, TO

S, EASEMENTS,
D EFFECT THE

NG TO MAP
NO GUARANTY
L NOT FLOOD.
ITIES WERE LOCATED.
RAISED SEAL OF A

FEET.
Y OTHER THAN
N

RANGE 2 EAST

SEAL
8-3-17
ORPORATE #6477

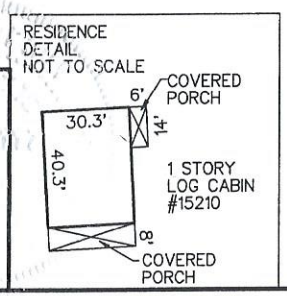

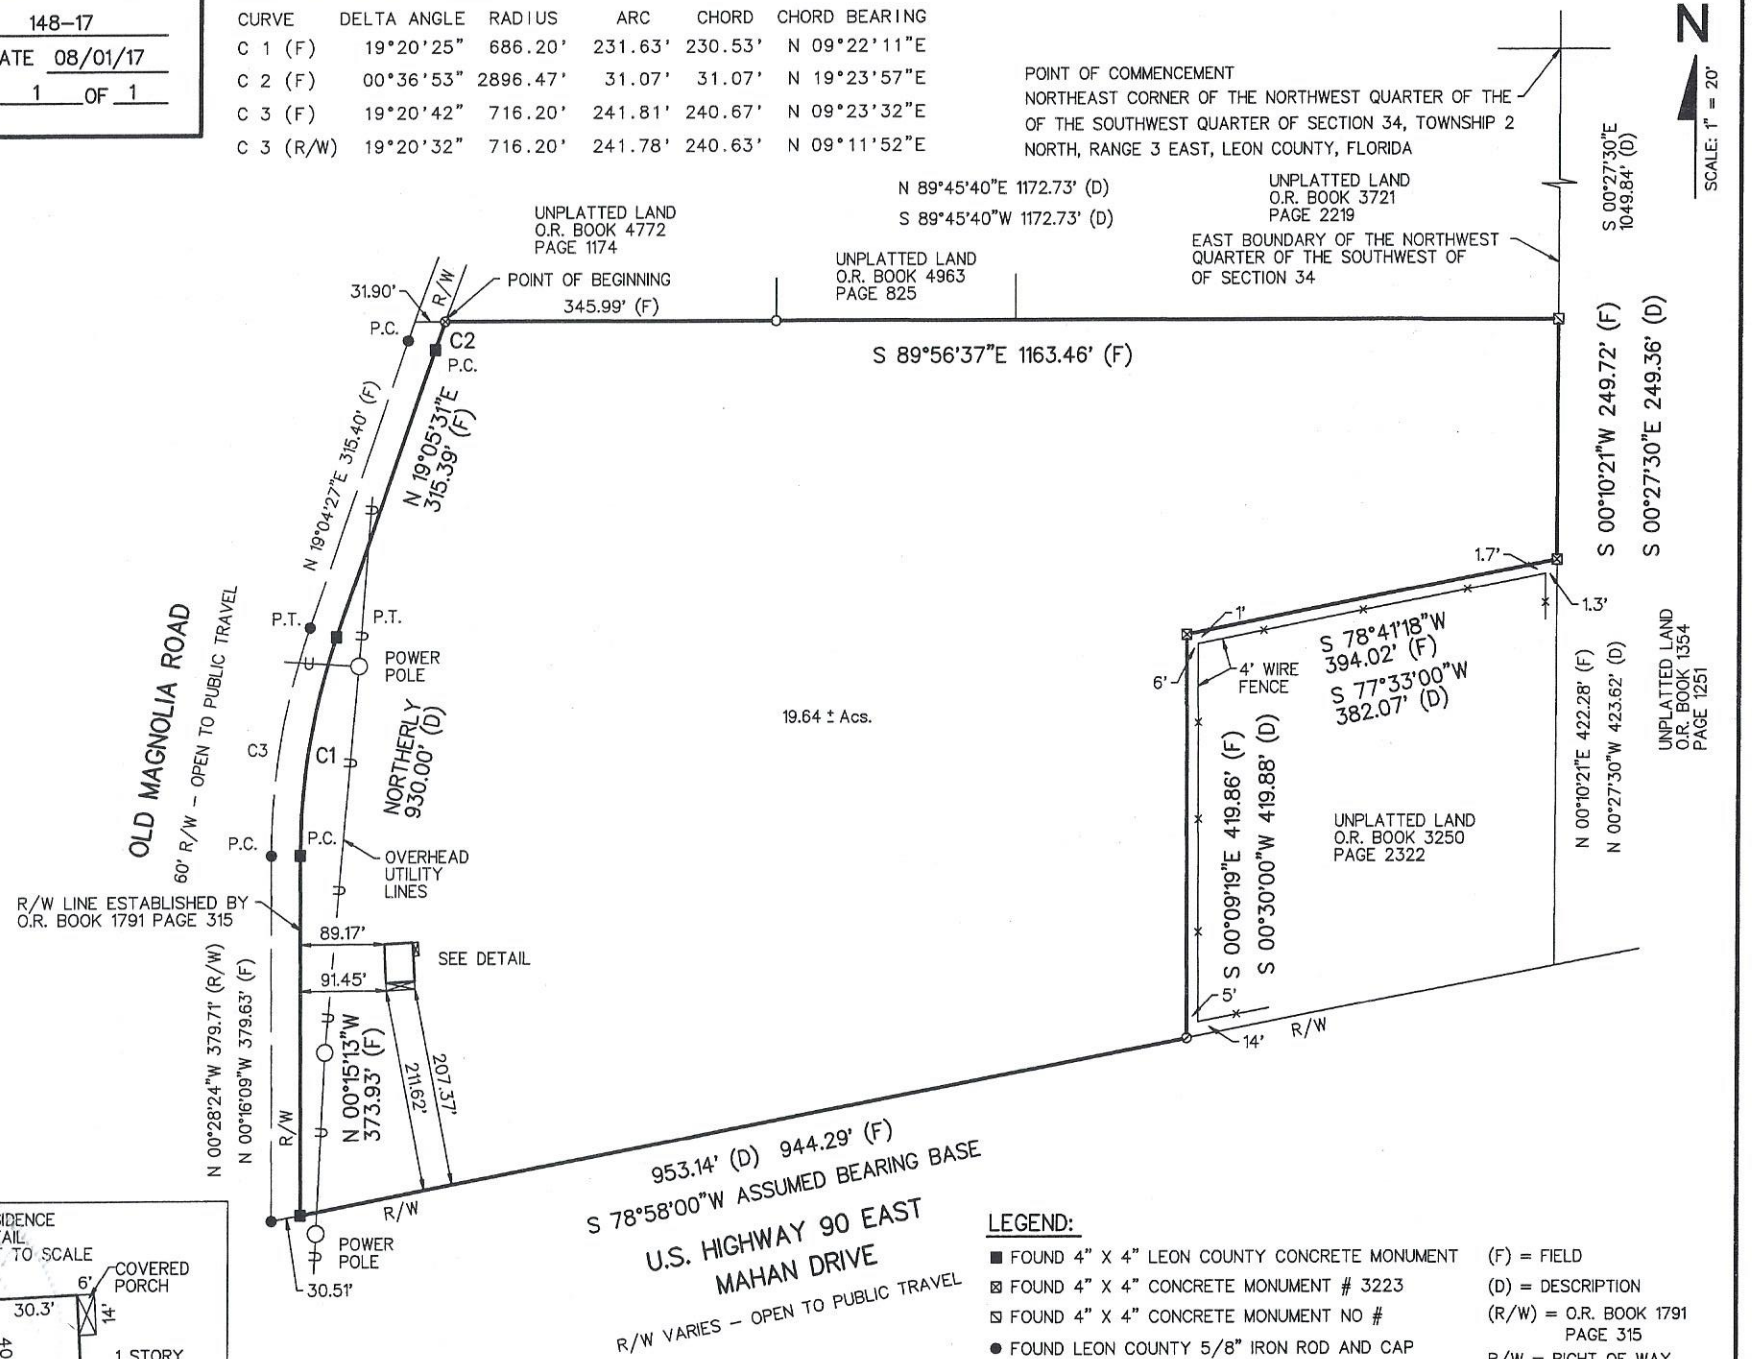

CERTIFICATIONS:
1. FLAGG LANDON CHITTENDEN AND ANGELA DENISE CHITTENDEN
2. SMITH, THOMPSON, SHAW, MINACCI, COLON & POWER, P.A.
3. FIRST AMERICAN TITLE INSURANCE COMPANY

LEGEND:
- ■ FOUND 4" X 4" LEON COUNTY CONCRETE MONUMENT
- ⊠ FOUND 4" X 4" CONCRETE MONUMENT # 3223
- ⊠ FOUND 4" X 4" CONCRETE MONUMENT NO #
- ● FOUND LEON COUNTY 5/8" IRON ROD AND CAP
- ○ FOUND 5/8" IRON ROD AND CAP NO #
- ⊘ FOUND 5/8" IRON ROD
- ⊗ SET 1/2" IRON ROD AND CAP # 6477

(F) = FIELD
(D) = DESCRIPTION
(R/W) = O.R. BOOK 1791 PAGE 315
R/W = RIGHT OF WAY
P.C. = POINT OF CURVATURE
P.T. = POINT OF TANGENCY